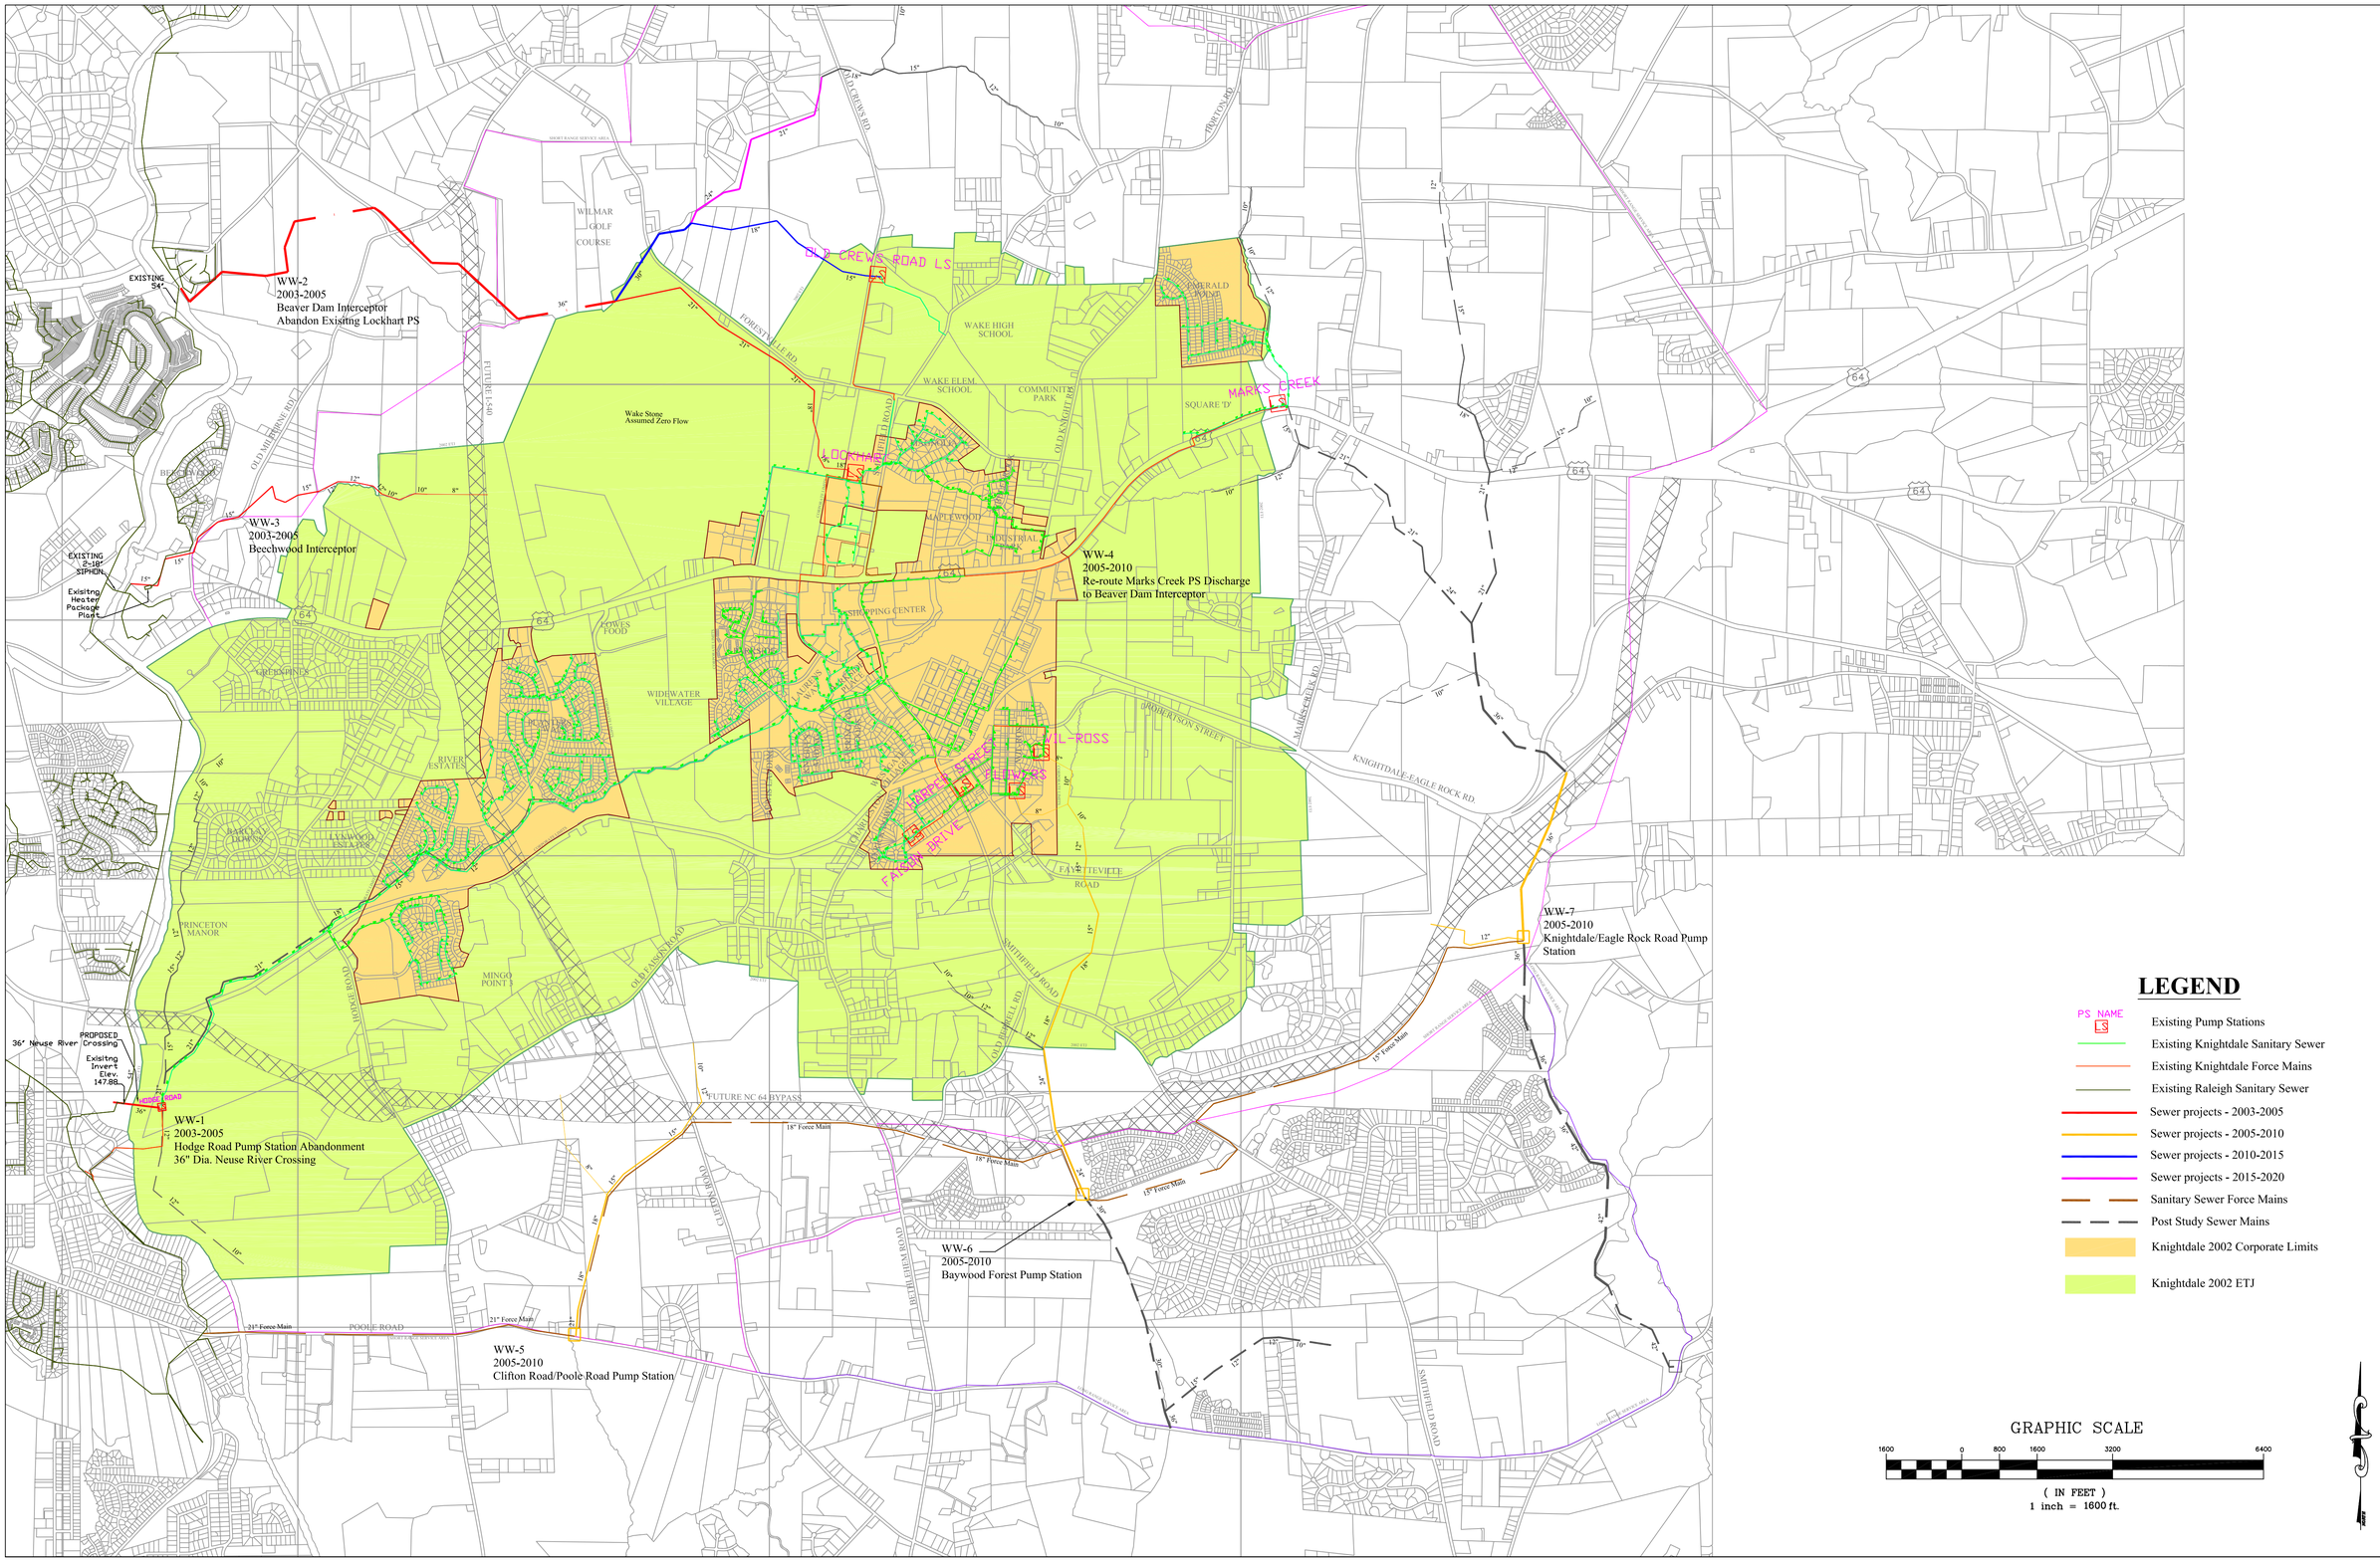

CH2MHILL
3125 Poplarwood Court
Aspen Building
Suite 304
Raleigh, NC 27604
Tel: 919-875-4311

CHAS. H. SELLS, INC.
Consulting Engineers, Surveyors & Photogrammetrists
15300 Weston Parkway
Suite 106
Cary, NC 27513
Tel: 919-678-0035
Fax: 919-678-0206
www.chashsells.com

PRELIMINARY
For Planning
Purposes Only

TOWN OF KNIGHTDALE
Water and Sewer Utility Merger Evaluation
Knightdale, North Carolina

REVISIONS

Project #: 02424
Date: 19 DEC 2002
Drawn by: JM
Checked by:

TITLE
Sanitary Sewer System Layout

SHEET
Exhibit 1